


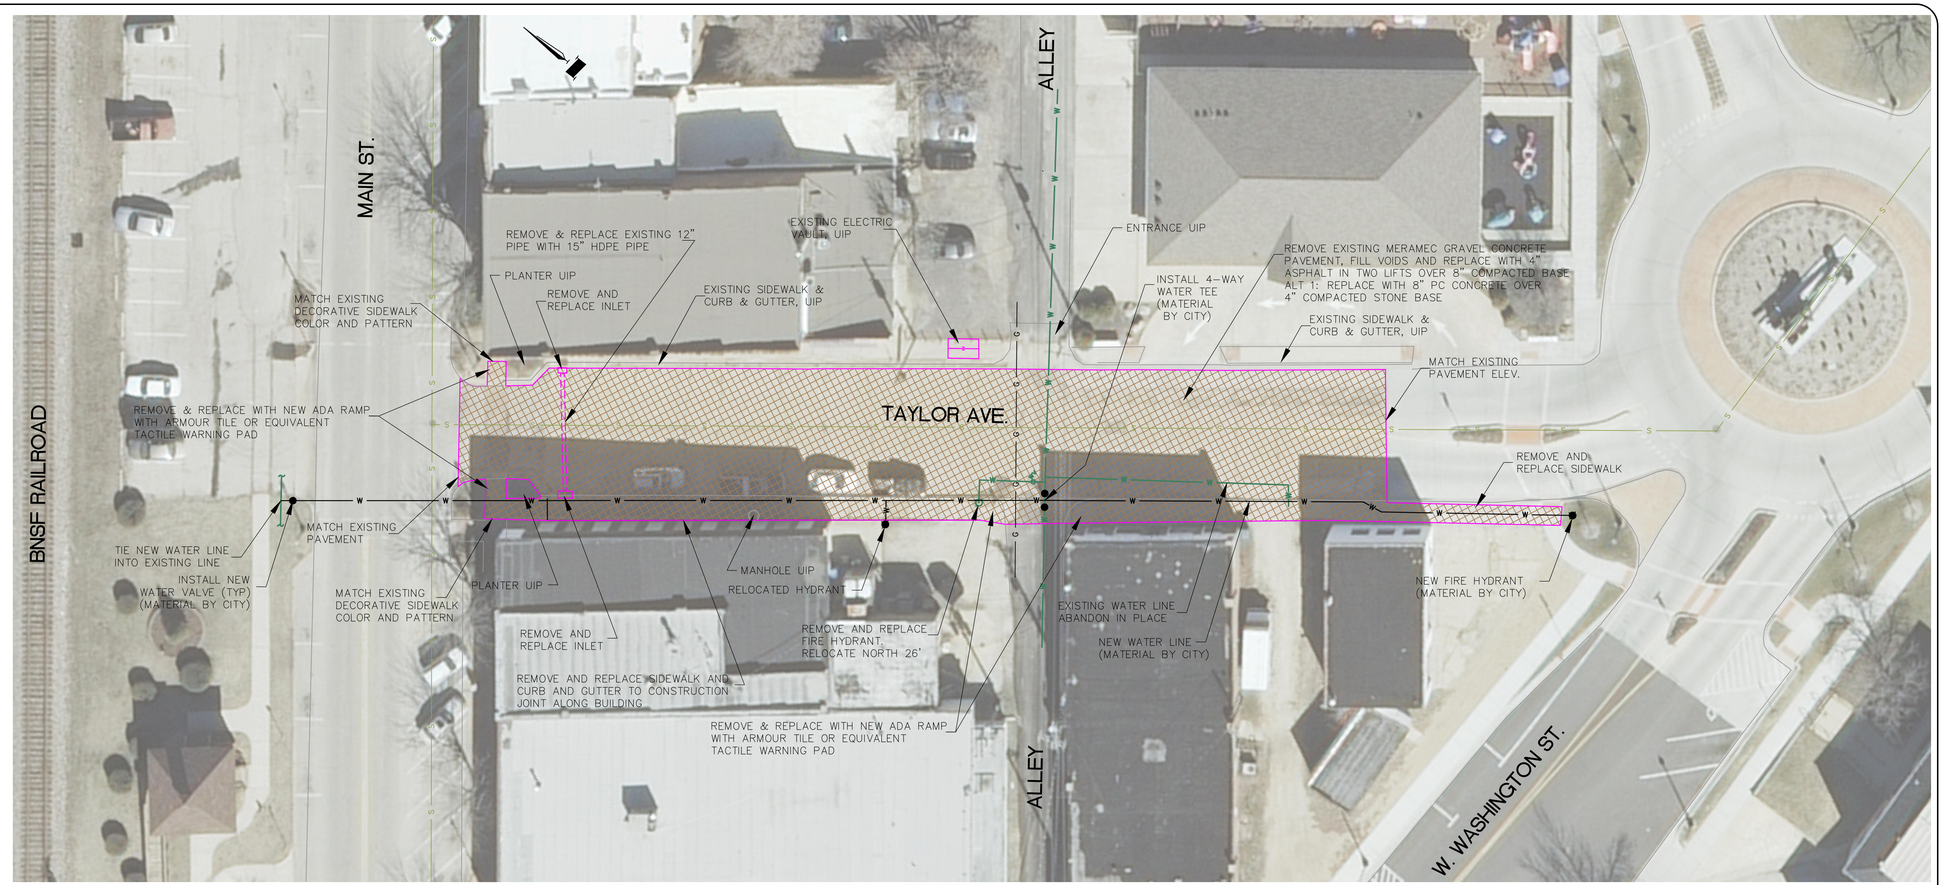


NEW CONC. DRIVEWAY
NTS




SECTION A–A
NTS




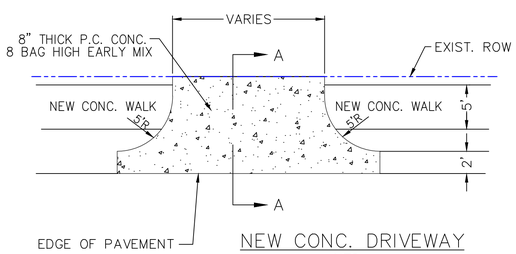CONCRETE CURB & GUTTER

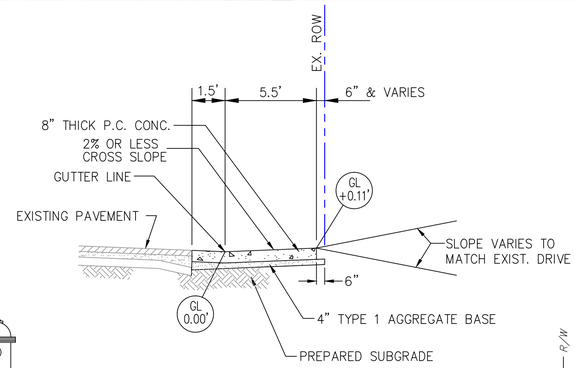


ALT 1: CONCRETE PAVEMENT SECTION

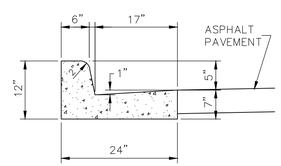


FIRE HYDRANT INSTALLATION
NOT TO SCALE

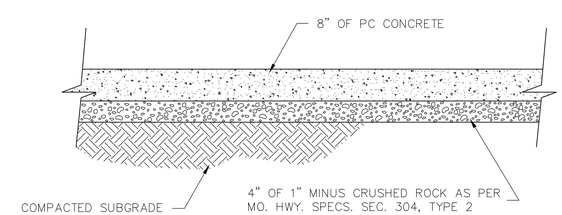


* EXTEND SIDEWALK TO EXISTING BUILDING WHERE APPLICABLE

TYPICAL SECTION
NOT TO SCALE
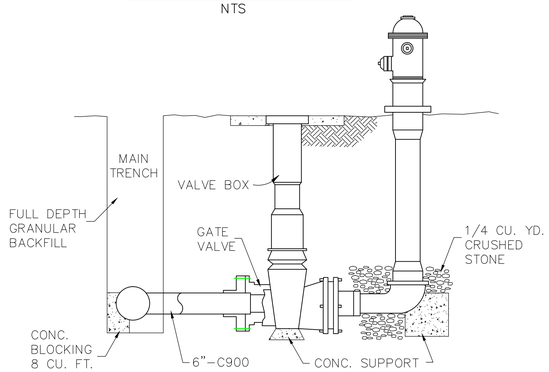
| REVISIONS | BY |
|---|---|
| | |

PROJECT FOR:
TAYLOR AVENUE RECONSTRUCTION
SULLIVAN, MISSOURI

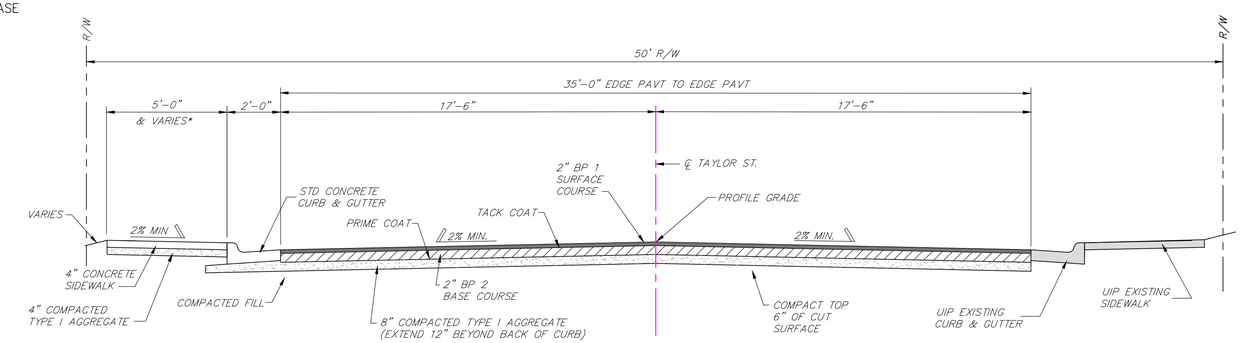PLAN and DETAILS


SULLIVAN MISSOURI
"Values and Tradition – Vision and Progress"
210 W. WASHINGTON
SULLIVAN, MO. 63080
PH: 573-468-8965
FAX: 573-468-8964
www.sullivan.mo.us
sullivanmissouri
@cityofsullivan


| | |
|---|---|
| DRAWN BY: | DG |
| CHECKED BY: | RS |
| DATE: | JAN 20, 2014 |
| SCALE: | 1" = 20' |
| PROJECT No. | 12018 |
| FILE: | 12018base |
| SHEET | 2 OF 2 SHEETS |